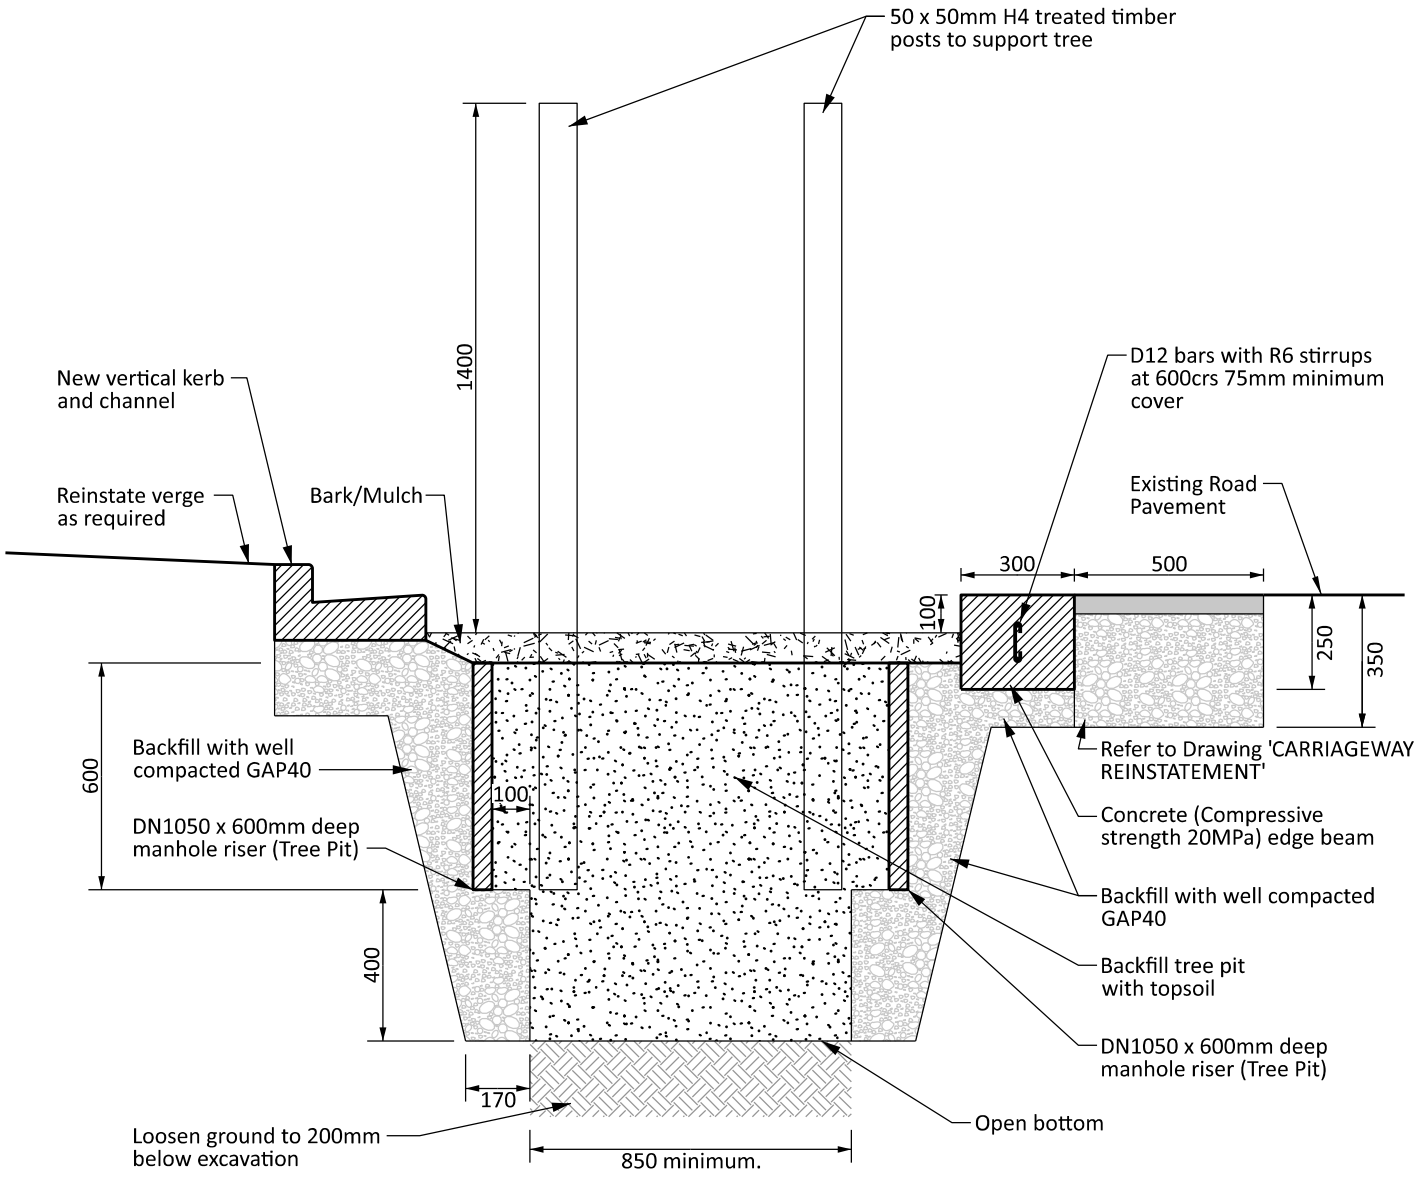

ADJACENT TO KERB AND CHANNEL

KERBSIDE TREE PIT